SHOP

GROUND LEVEL		SHOP-01
SUITE AREA	119.35 sq.m.	1284.67 sq.ft.
BALCONY AREA	0.00 sq.m.	0.00 sq.ft.
TOTAL AREA	119.35 sq.m.	1284.67 sq.ft.

KEY PLAN

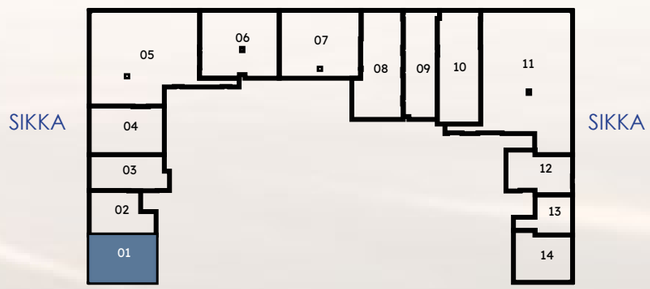

KEY SECTION

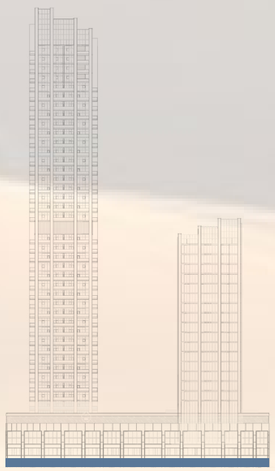





Disclaimer : 1. All dimensions are in imperial and metric, and measured from finish to finish excluding construction tolerances. 2. All materials, dimensions, and drawings are approximate only. 3. Information is subject to change at the developer's absolute discretion. 4. Actual area may vary from the stated area. 5. Drawings not to scale. 6. All images used are for illustrative purposes only and do not represent the actual size, features, specifications, fitting, landscaping (including trees) and furnishings. 7. The developer reserves the right to make revisions / alterations, at it's absolute discretion, without ant liability whatsoever.

SHOP

GROUND LEVEL		SHOP-02
SUITE AREA	99.97 sq.m.	1076.07 sq.ft.
BALCONY AREA	0.00 sq.m.	0.00 sq.ft.
TOTAL AREA	99.97 sq.m.	1076.07 sq.ft.

KEY PLAN



KEY SECTION

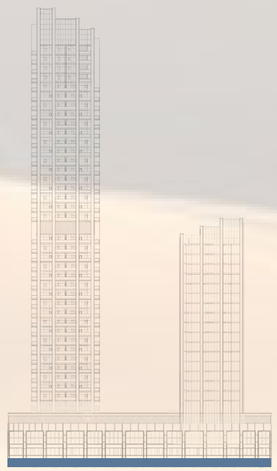

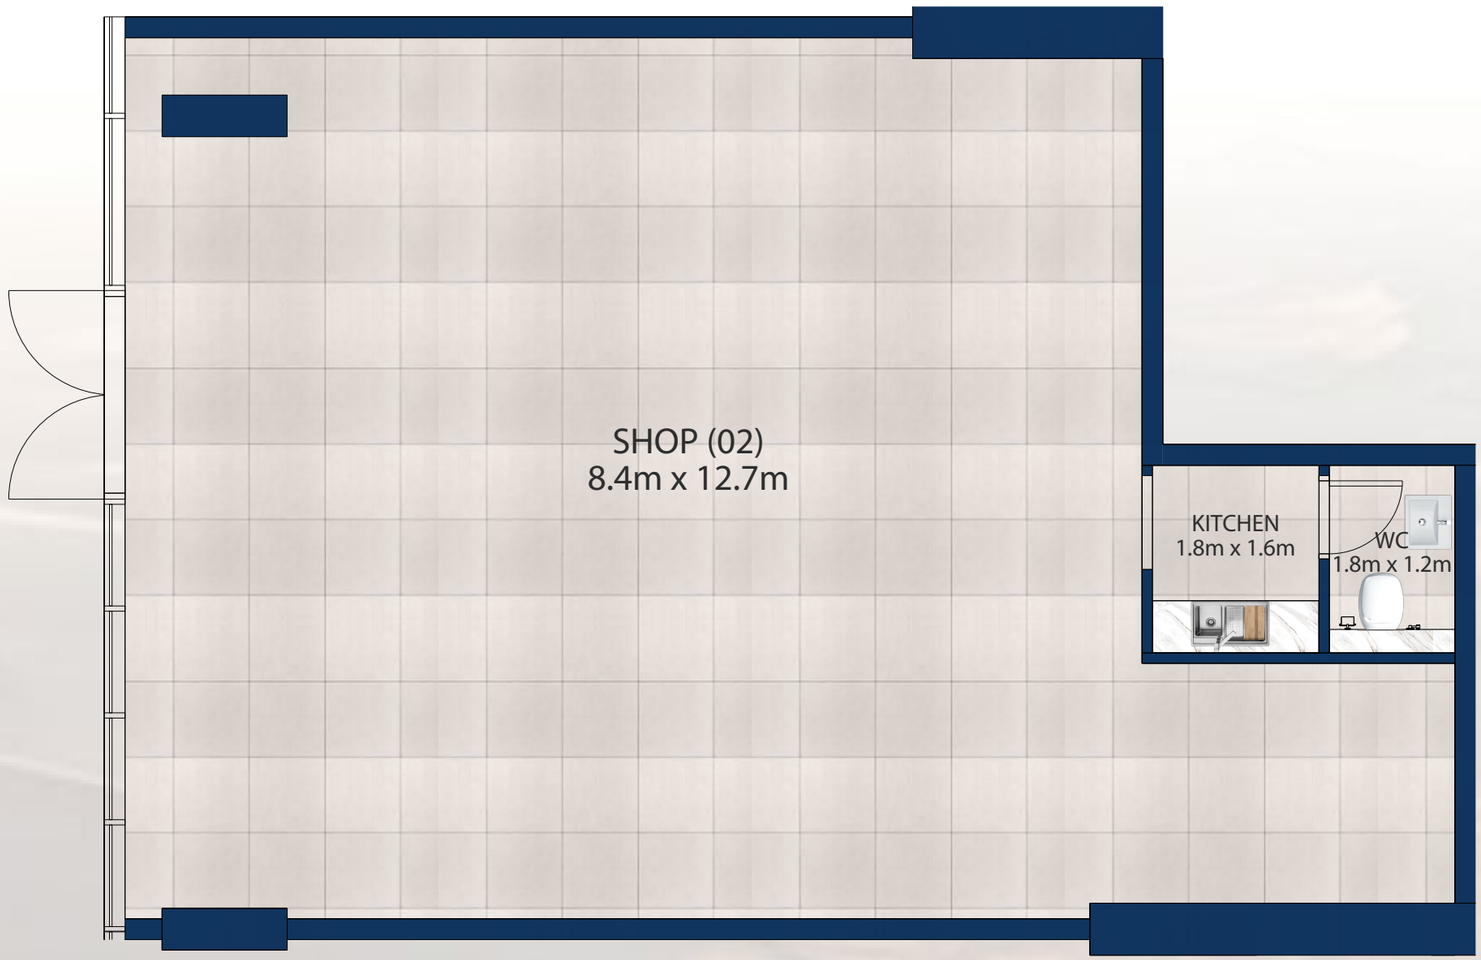



Disclaimer : 1. All dimensions are in imperial and metric, and measured from finish to finish excluding construction tolerances. 2. All materials, dimensions, and drawings are approximate only. 3. Information is subject to change at the developer's absolute discretion. 4. Actual area may vary from the stated area. 5. Drawings not to scale. 6. All images used are for illustrative purposes only and do not represent the actual size, features, specifications, fitting, landscaping (including trees) and furnishings. 7. The developer reserves the right to make revisions / alterations, at it's absolute discretion, without ant liability whatsoever.

SHOP

GROUND LEVEL		SHOP-03
SUITE AREA	105.44 sq.m.	1134.95 sq.ft.
BALCONY AREA	0.00 sq.m.	0.00 sq.ft.
TOTAL AREA	105.44 sq.m.	1134.95 sq.ft.

KEY PLAN

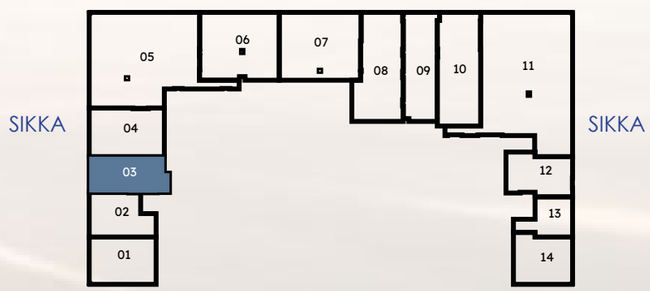

KEY SECTION

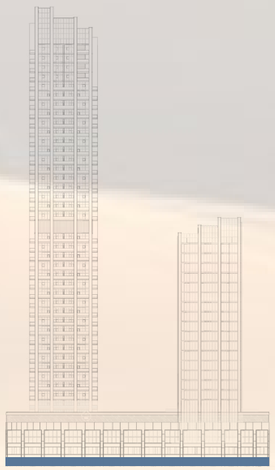





Disclaimer : 1. All dimensions are in imperial and metric, and measured from finish to finish excluding construction tolerances. 2. All materials, dimensions, and drawings are approximate only. 3. Information is subject to change at the developer's absolute discretion. 4. Actual area may vary from the stated area. 5. Drawings not to scale. 6. All images used are for illustrative purposes only and do not represent the actual size, features, specifications, fitting, landscaping (including trees) and furnishings. 7. The developer reserves the right to make revisions / alterations, at it's absolute discretion, without ant liability whatsoever.

SHOP

GROUND LEVEL		SHOP-04
SUITE AREA	137.59 sq.m.	1481.01 sq.ft.
BALCONY AREA	0.00 sq.m.	0.00 sq.ft.
TOTAL AREA	137.59 sq.m.	1481.01 sq.ft.

KEY PLAN

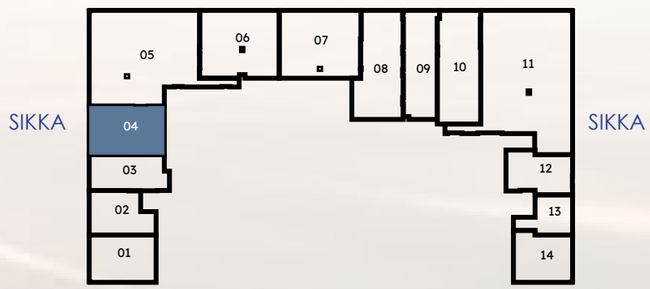

KEY SECTION

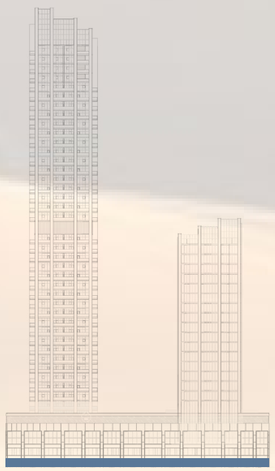

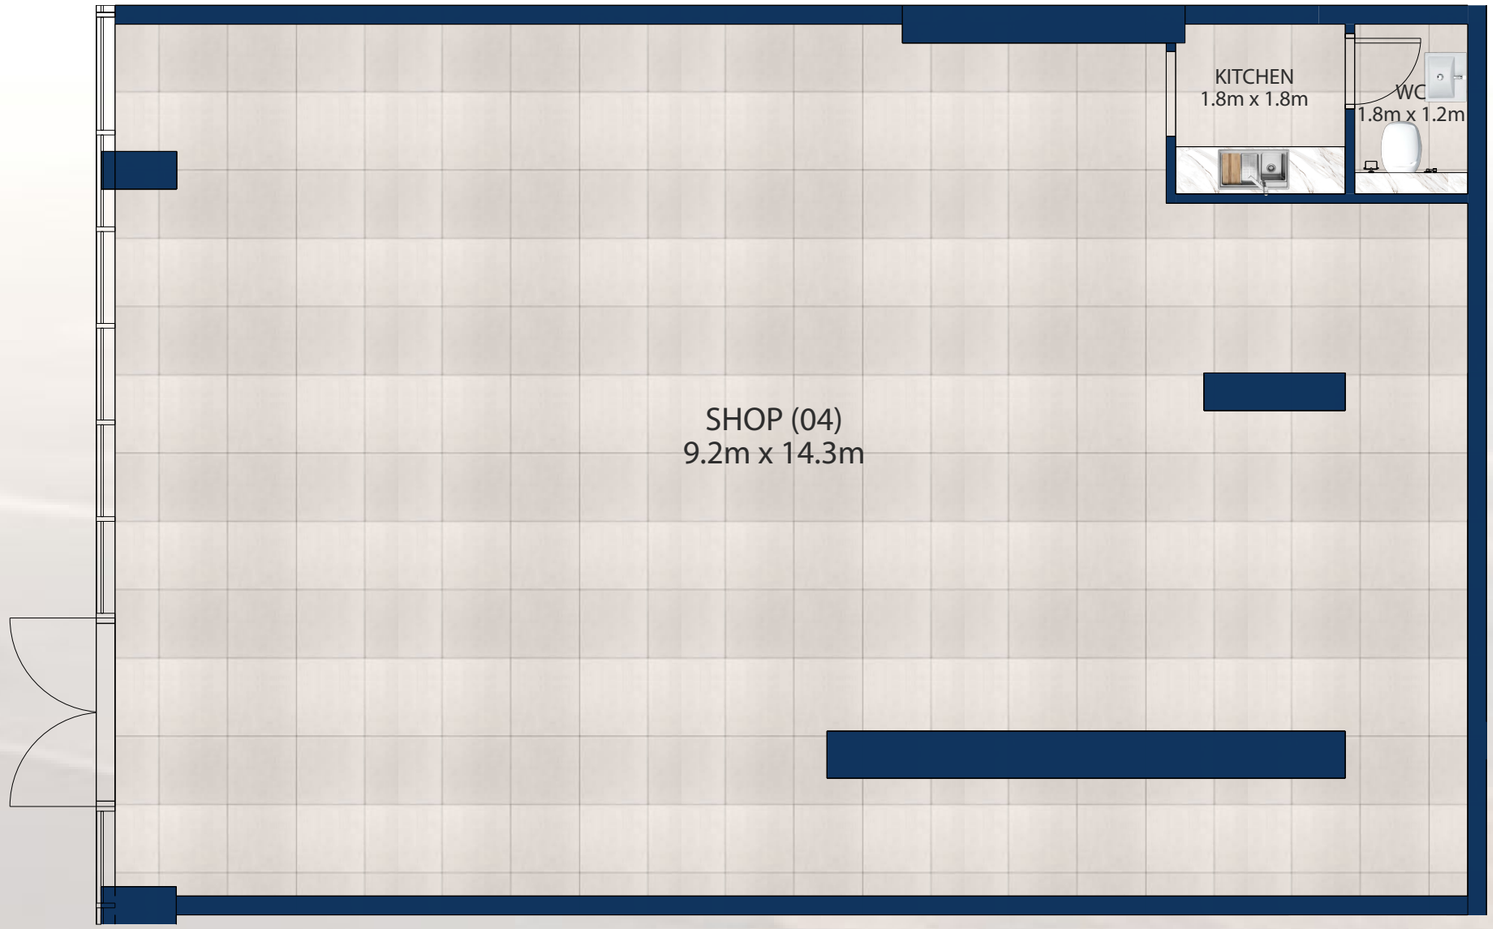



Disclaimer : 1. All dimensions are in imperial and metric, and measured from finish to finish excluding construction tolerances. 2. All materials, dimensions, and drawings are approximate only. 3. Information is subject to change at the developer's absolute discretion. 4. Actual area may vary from the stated area. 5. Drawings not to scale. 6. All images used are for illustrative purposes only and do not represent the actual size, features, specifications, fitting, landscaping (including trees) and furnishings. 7. The developer reserves the right to make revisions / alterations, at it's absolute discretion, without ant liability whatsoever.

SHOP

GROUND LEVEL		SHOP-05
SUITE AREA	864.13 sq.m.	9301.42 sq.ft.
BALCONY AREA	0.00 sq.m.	0.00 sq.ft.
TOTAL AREA	864.13 sq.m.	9301.42 sq.ft.

KEY PLAN

LAGOON



ROAD/COMMUNITY

KEY SECTION

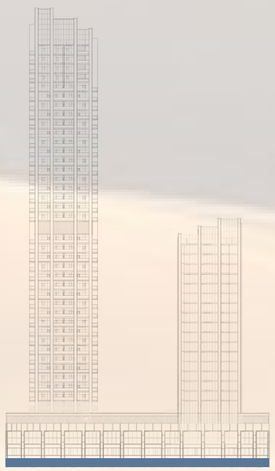

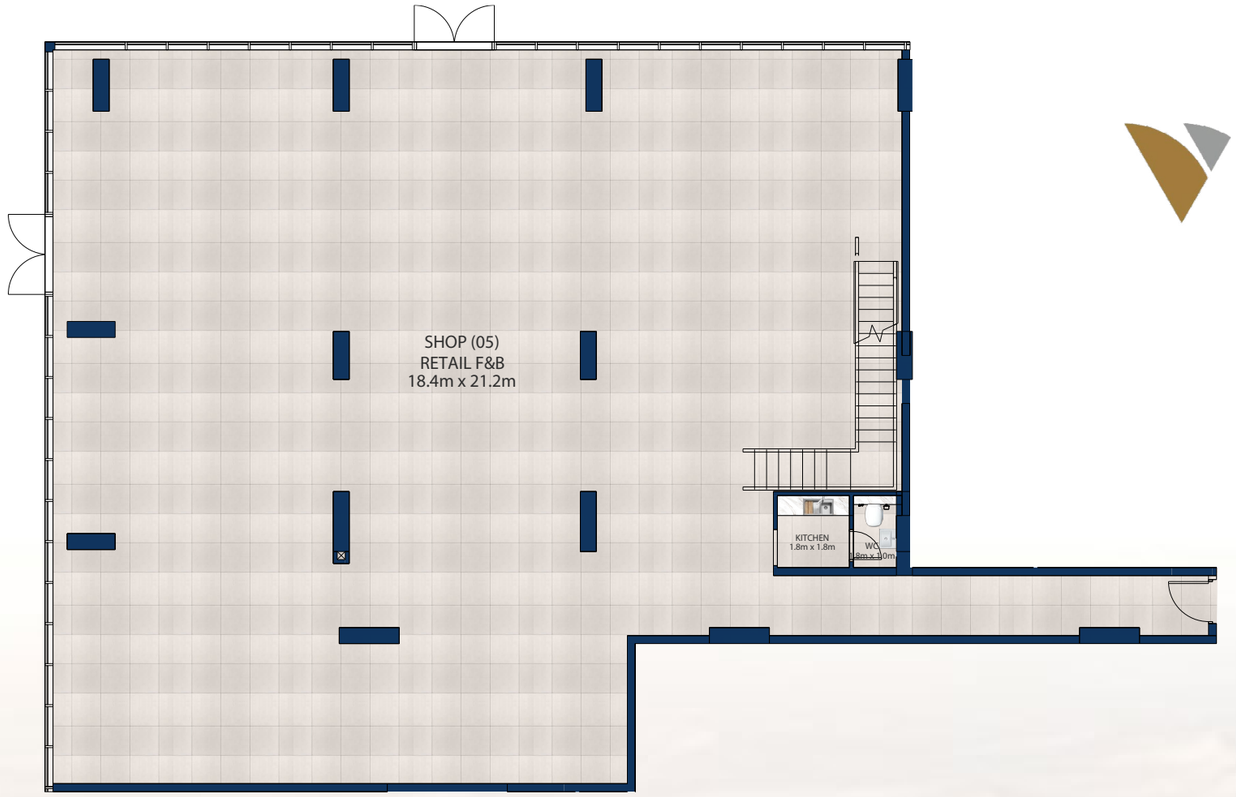

LOWER LEVEL

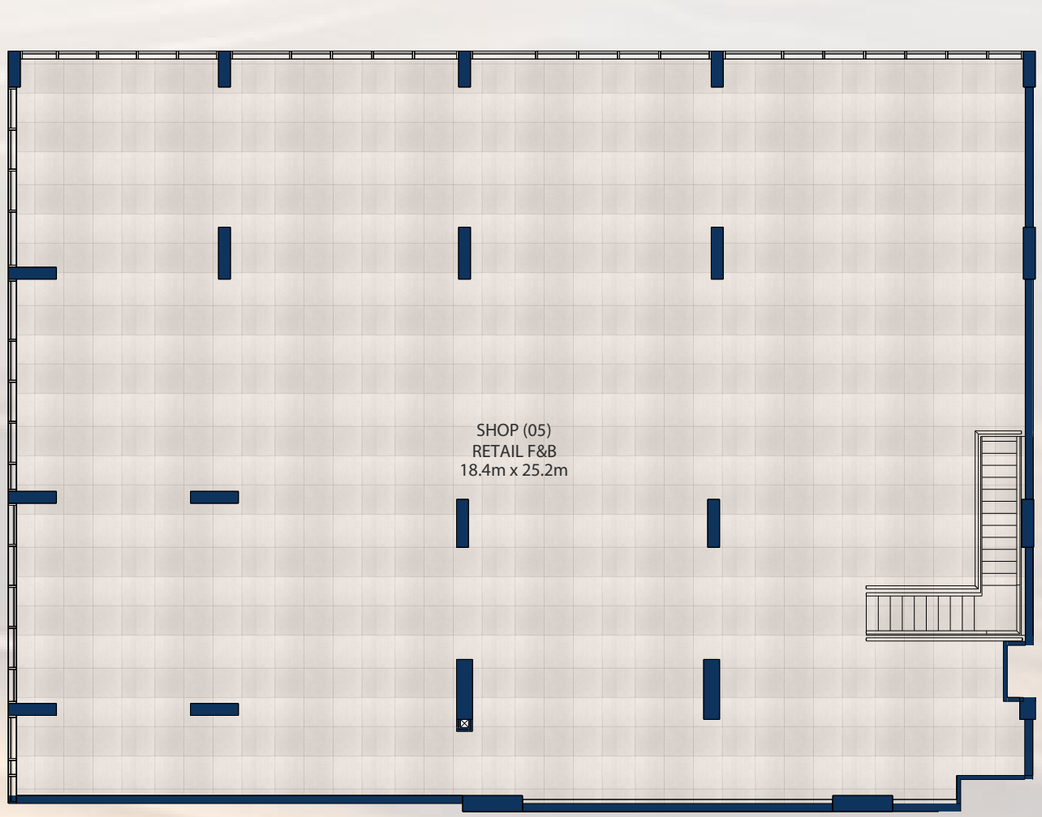

UPPER LEVEL



Disclaimer : 1. All dimensions are in imperial and metric, and measured from finish to finish excluding construction tolerances. 2. All materials, dimensions, and drawings are approximate only. 3. Information is subject to change at the developer's absolute discretion. 4. Actual area may vary from the stated area. 5. Drawings not to scale. 6. All images used are for illustrative purposes only and do not represent the actual size, features, specifications, fitting, landscaping (including trees) and furnishings. 7. The developer reserves the right to make revisions / alterations, at it's absolute discretion, without ant liability whatsoever.

SHOP

GROUND LEVEL		SHOP-06
SUITE AREA	490.37 sq.m.	5278.30 sq.ft.
BALCONY AREA	0.00 sq.m.	0.00 sq.ft.
TOTAL AREA	490.37 sq.m.	5278.30 sq.ft.

KEY PLAN



KEY SECTION

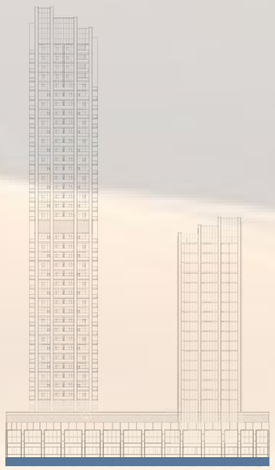

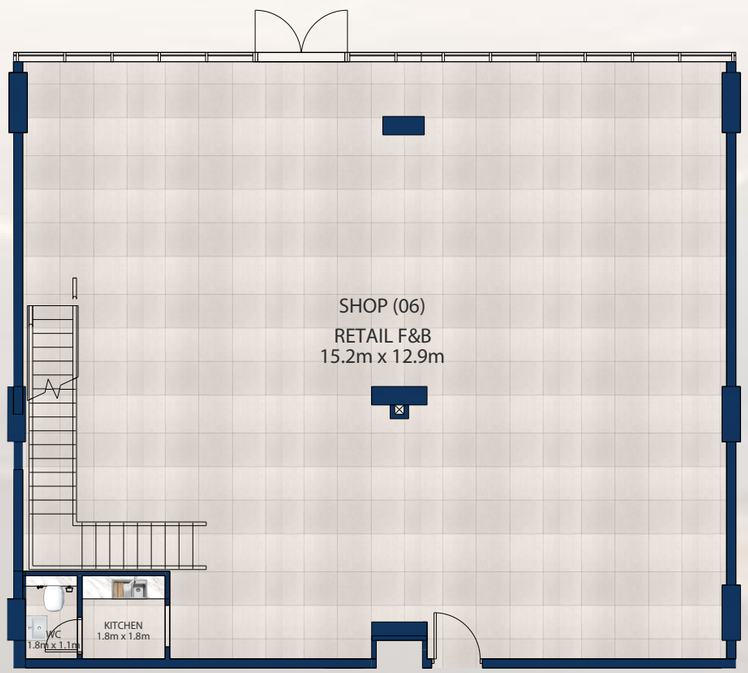

LOWER LEVEL

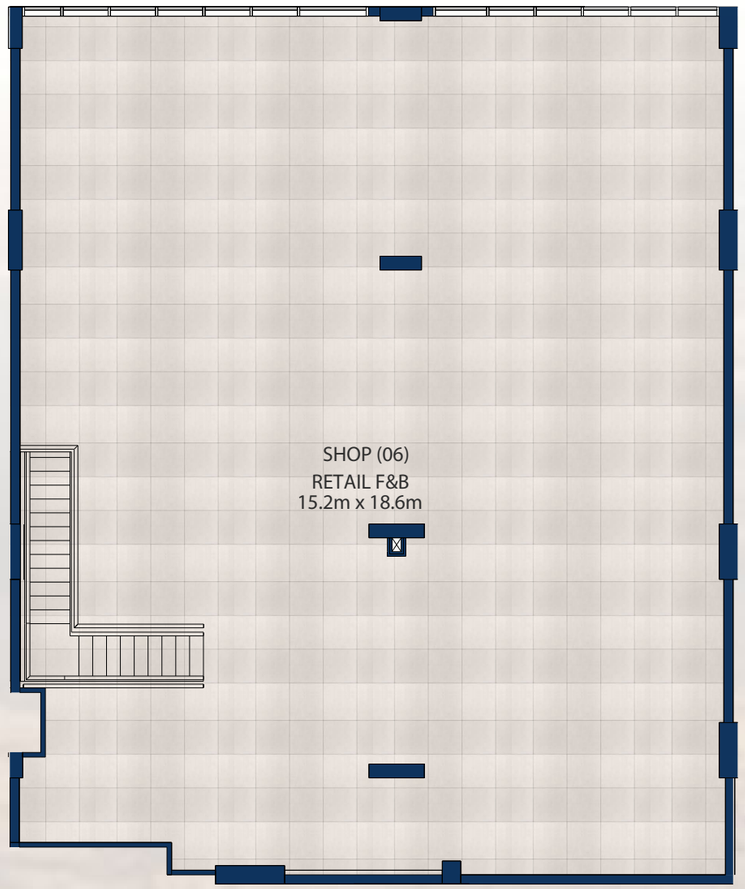

UPPER LEVEL



Disclaimer : 1. All dimensions are in imperial and metric, and measured from finish to finish excluding construction tolerances. 2. All materials, dimensions, and drawings are approximate only. 3. Information is subject to change at the developer's absolute discretion. 4. Actual area may vary from the stated area. 5. Drawings not to scale. 6. All images used are for illustrative purposes only and do not represent the actual size, features, specifications, fitting, landscaping (including trees) and furnishings. 7. The developer reserves the right to make revisions / alterations, at it's absolute discretion, without ant liability whatsoever.

SHOP

GROUND LEVEL		SHOP-07
SUITE AREA	571.27 sq.m.	6149.10 sq.ft.
BALCONY AREA	0.00 sq.m.	0.00 sq.ft.
TOTAL AREA	571.27 sq.m.	6149.10 sq.ft.

KEY PLAN



KEY SECTION

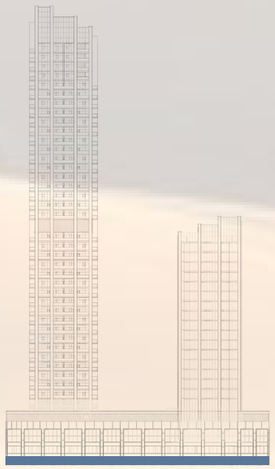



LOWER LEVEL

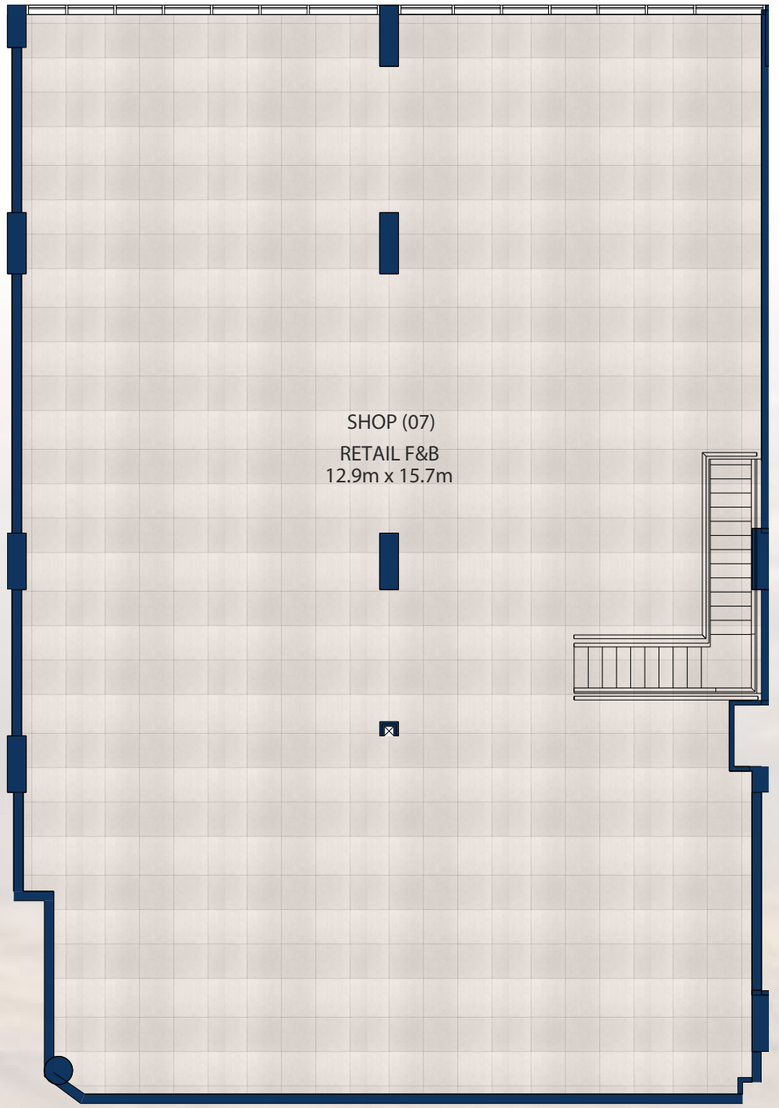

UPPER LEVEL



Disclaimer : 1. All dimensions are in imperial and metric, and measured from finish to finish excluding construction tolerances. 2. All materials, dimensions, and drawings are approximate only. 3. Information is subject to change at the developer's absolute discretion. 4. Actual area may vary from the stated area. 5. Drawings not to scale. 6. All images used are for illustrative purposes only and do not represent the actual size, features, specifications, fitting, landscaping (including trees) and furnishings. 7. The developer reserves the right to make revisions / alterations, at it's absolute discretion, without ant liability whatsoever.

SHOP

GROUND LEVEL		SHOP-08
SUITE AREA	383.62 sq.m.	4129.25 sq.ft.
BALCONY AREA	0.00 sq.m.	0.00 sq.ft.
TOTAL AREA	383.62 sq.m.	4129.25 sq.ft.

KEY PLAN



KEY SECTION

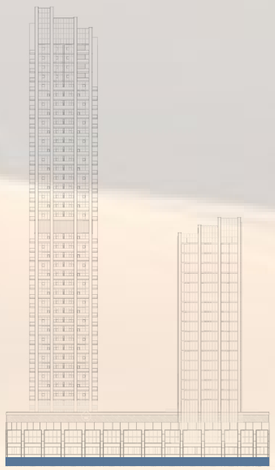

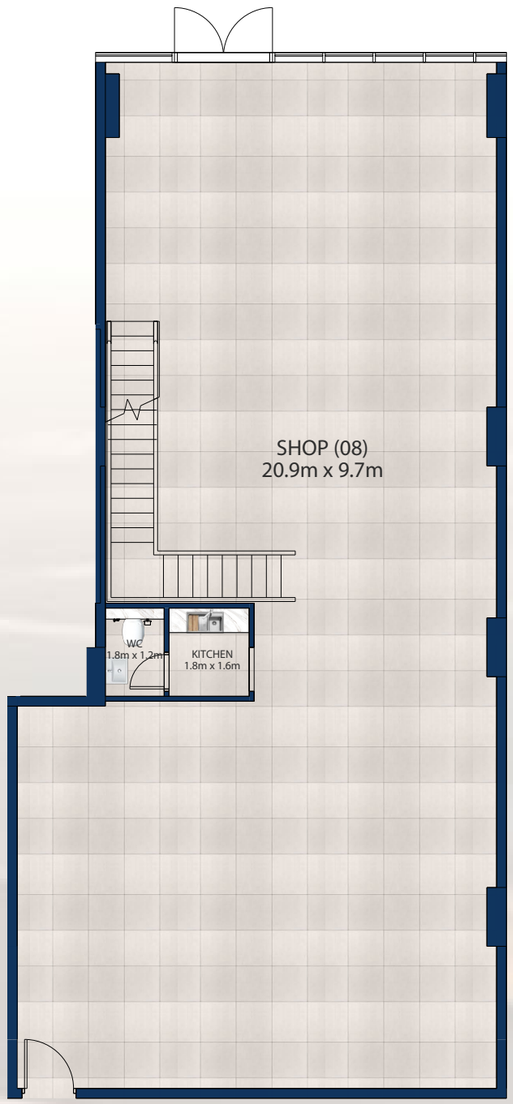

LOWER LEVEL

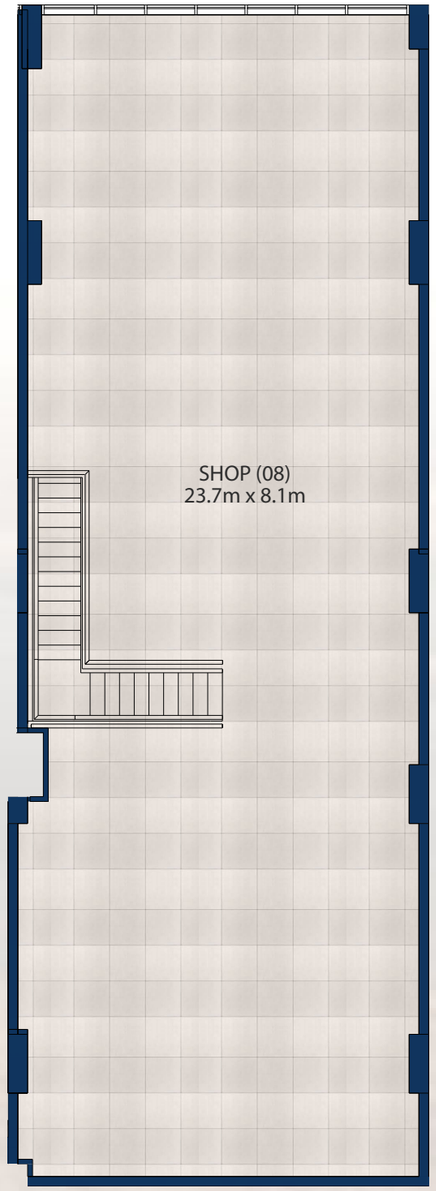

UPPER LEVEL



Disclaimer : 1. All dimensions are in imperial and metric, and measured from finish to finish excluding construction tolerances. 2. All materials, dimensions, and drawings are approximate only. 3. Information is subject to change at the developer's absolute discretion. 4. Actual area may vary from the stated area. 5. Drawings not to scale. 6. All images used are for illustrative purposes only and do not represent the actual size, features, specifications, fitting, landscaping (including trees) and furnishings. 7. The developer reserves the right to make revisions / alterations, at it's absolute discretion, without ant liability whatsoever.

SHOP

GROUND LEVEL		SHOP-09
SUITE AREA	300.44 sq.m.	3233.91 sq.ft.
BALCONY AREA	0.00 sq.m.	0.00 sq.ft.
TOTAL AREA	300.44 sq.m.	3233.91 sq.ft.

KEY PLAN



KEY SECTION

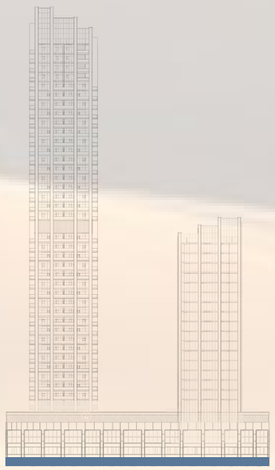

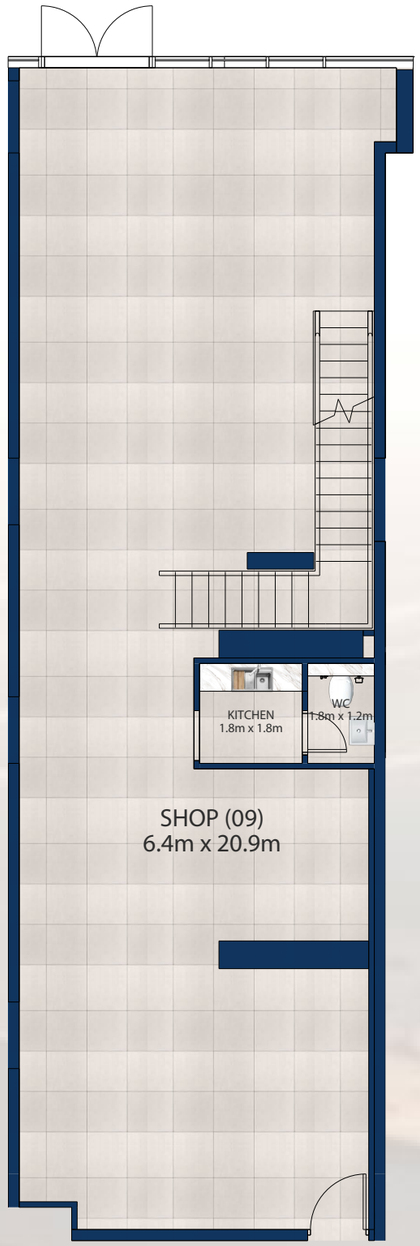

LOWER LEVEL

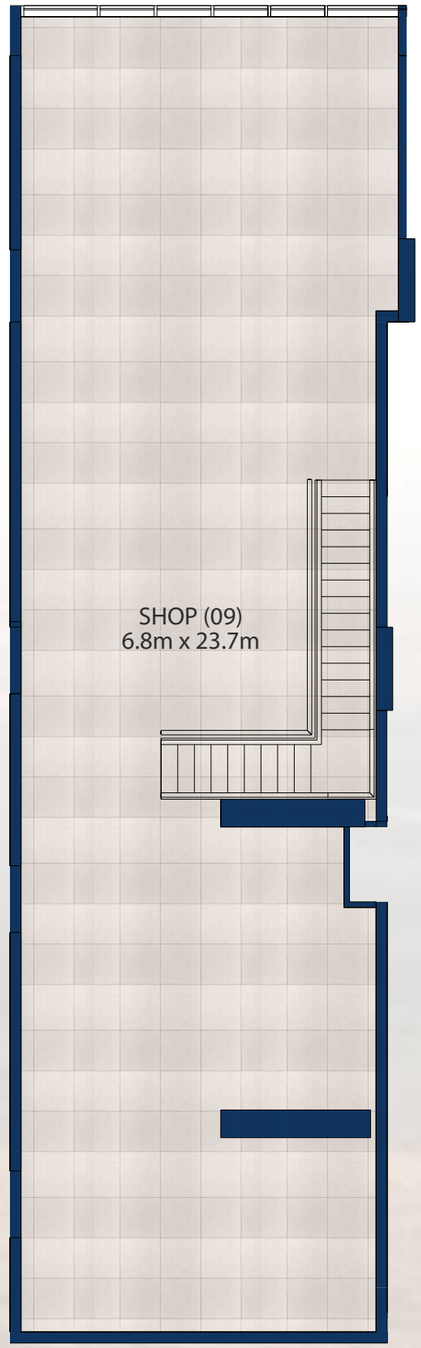

UPPER LEVEL



Disclaimer : 1. All dimensions are in imperial and metric, and measured from finish to finish excluding construction tolerances. 2. All materials, dimensions, and drawings are approximate only. 3. Information is subject to change at the developer's absolute discretion. 4. Actual area may vary from the stated area. 5. Drawings not to scale. 6. All images used are for illustrative purposes only and do not represent the actual size, features, specifications, fitting, landscaping (including trees) and furnishings. 7. The developer reserves the right to make revisions / alterations, at it's absolute discretion, without ant liability whatsoever.

SHOP

GROUND LEVEL		SHOP-10
SUITE AREA	381.45 sq.m.	4105.89 sq.ft.
BALCONY AREA	0.00 sq.m.	0.00 sq.ft.
TOTAL AREA	381.45 sq.m.	4105.89 sq.ft.

KEY PLAN



KEY SECTION

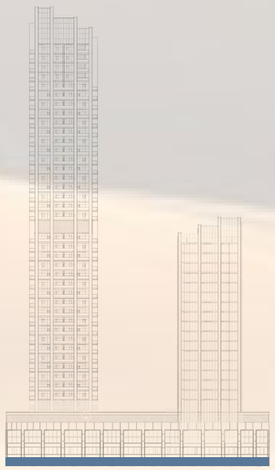

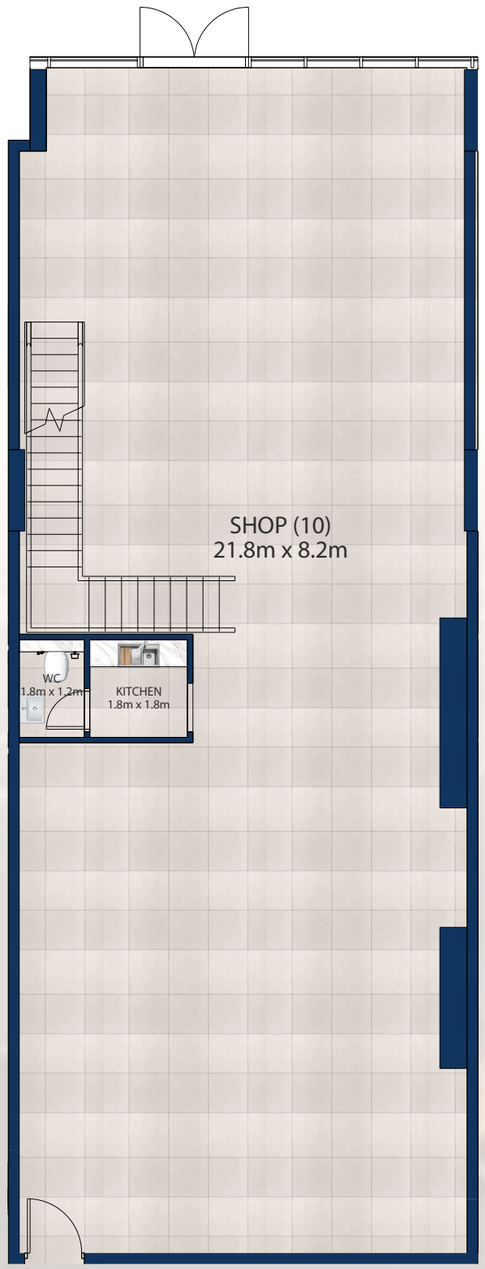

LOWER LEVEL

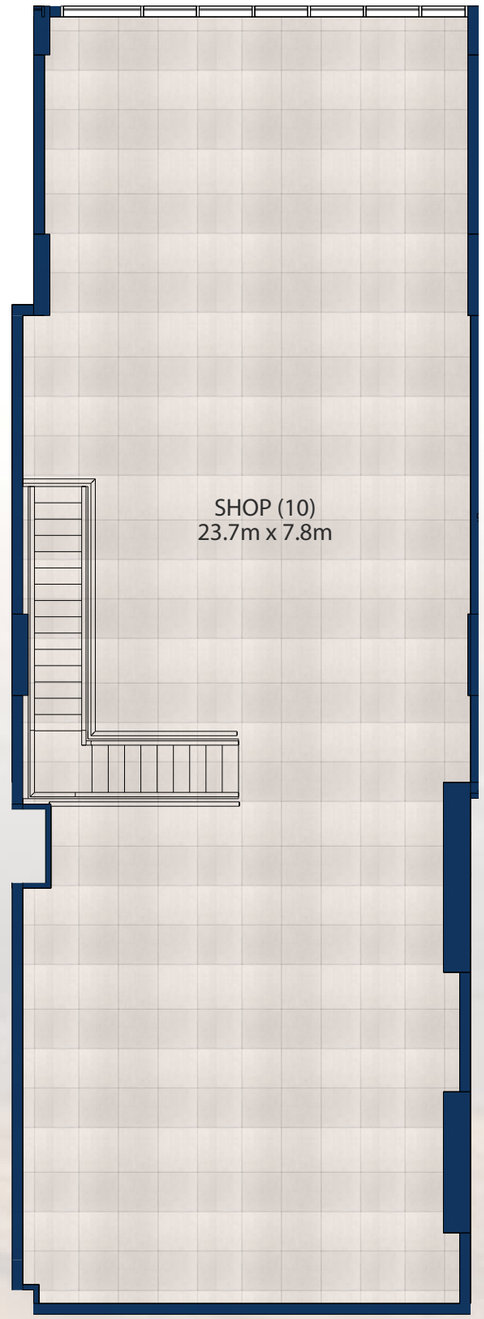

UPPER LEVEL



Disclaimer : 1. All dimensions are in imperial and metric, and measured from finish to finish excluding construction tolerances. 2. All materials, dimensions, and drawings are approximate only. 3. Information is subject to change at the developer's absolute discretion. 4. Actual area may vary from the stated area. 5. Drawings not to scale. 6. All images used are for illustrative purposes only and do not represent the actual size, features, specifications, fitting, landscaping (including trees) and furnishings. 7. The developer reserves the right to make revisions / alterations, at it's absolute discretion, without ant liability whatsoever.

SHOP

GROUND LEVEL		SHOP-11
SUITE AREA	993.39 sq.m.	10692.76 sq.ft.
BALCONY AREA	0.00 sq.m.	0.00 sq.ft.
TOTAL AREA	993.39 sq.m.	10692.76 sq.ft.

KEY PLAN



KEY SECTION

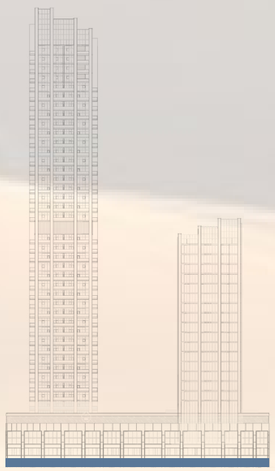

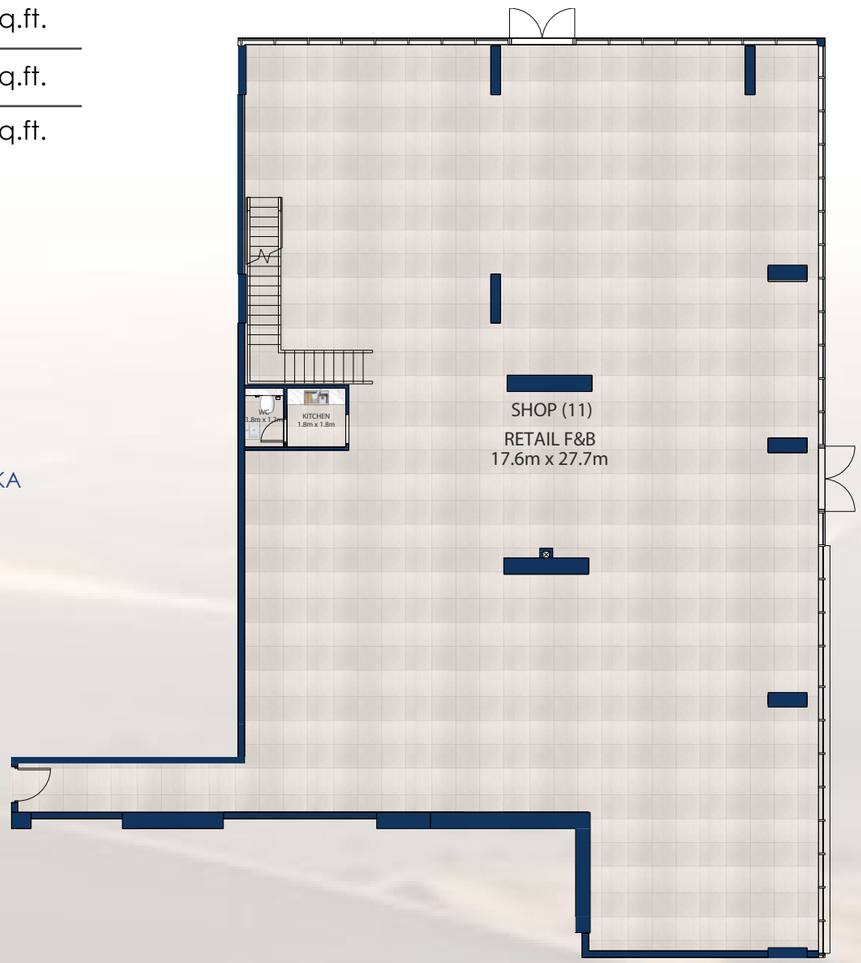

LOWER LEVEL

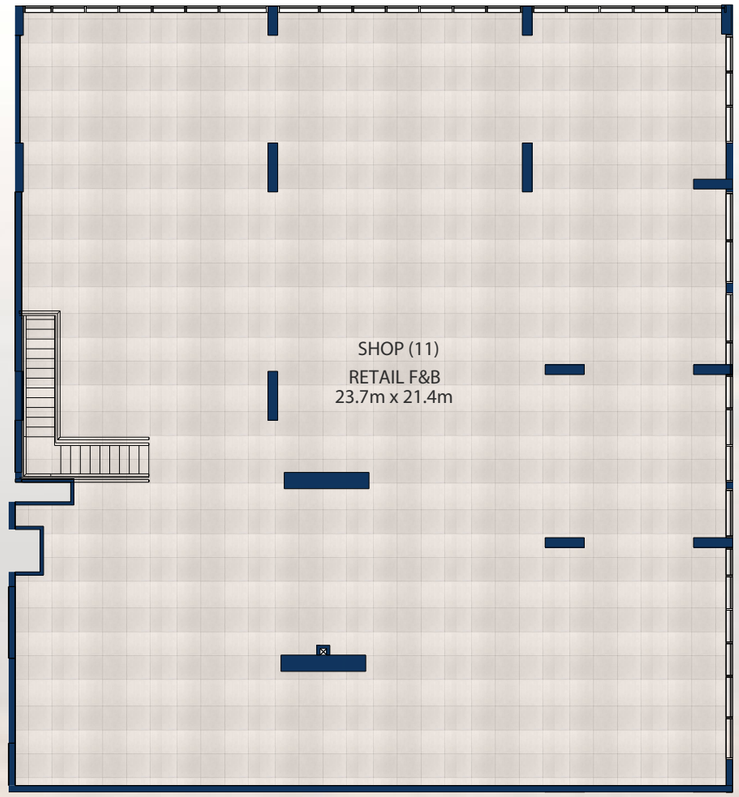

UPPER LEVEL



Disclaimer : 1. All dimensions are in imperial and metric, and measured from finish to finish excluding construction tolerances. 2. All materials, dimensions, and drawings are approximate only. 3. Information is subject to change at the developer's absolute discretion. 4. Actual area may vary from the stated area. 5. Drawings not to scale. 6. All images used are for illustrative purposes only and do not represent the actual size, features, specifications, fitting, landscaping (including trees) and furnishings. 7. The developer reserves the right to make revisions / alterations, at it's absolute discretion, without ant liability whatsoever.

SHOP

GROUND LEVEL		SHOP-12
SUITE AREA	101.32 sq.m.	1090.60 sq.ft.
BALCONY AREA	0.00 sq.m.	0.00 sq.ft.
TOTAL AREA	101.32 sq.m.	1090.60 sq.ft.

KEY PLAN

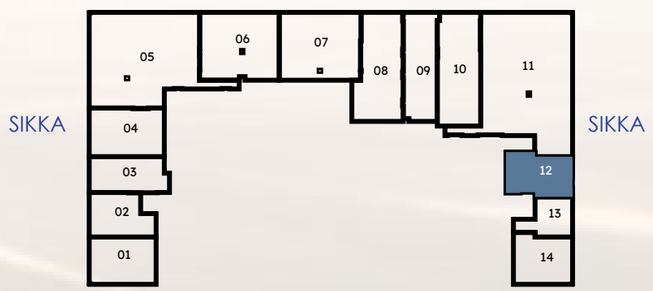

KEY SECTION

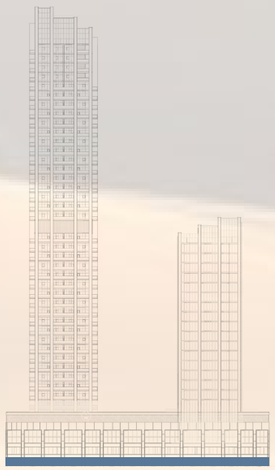

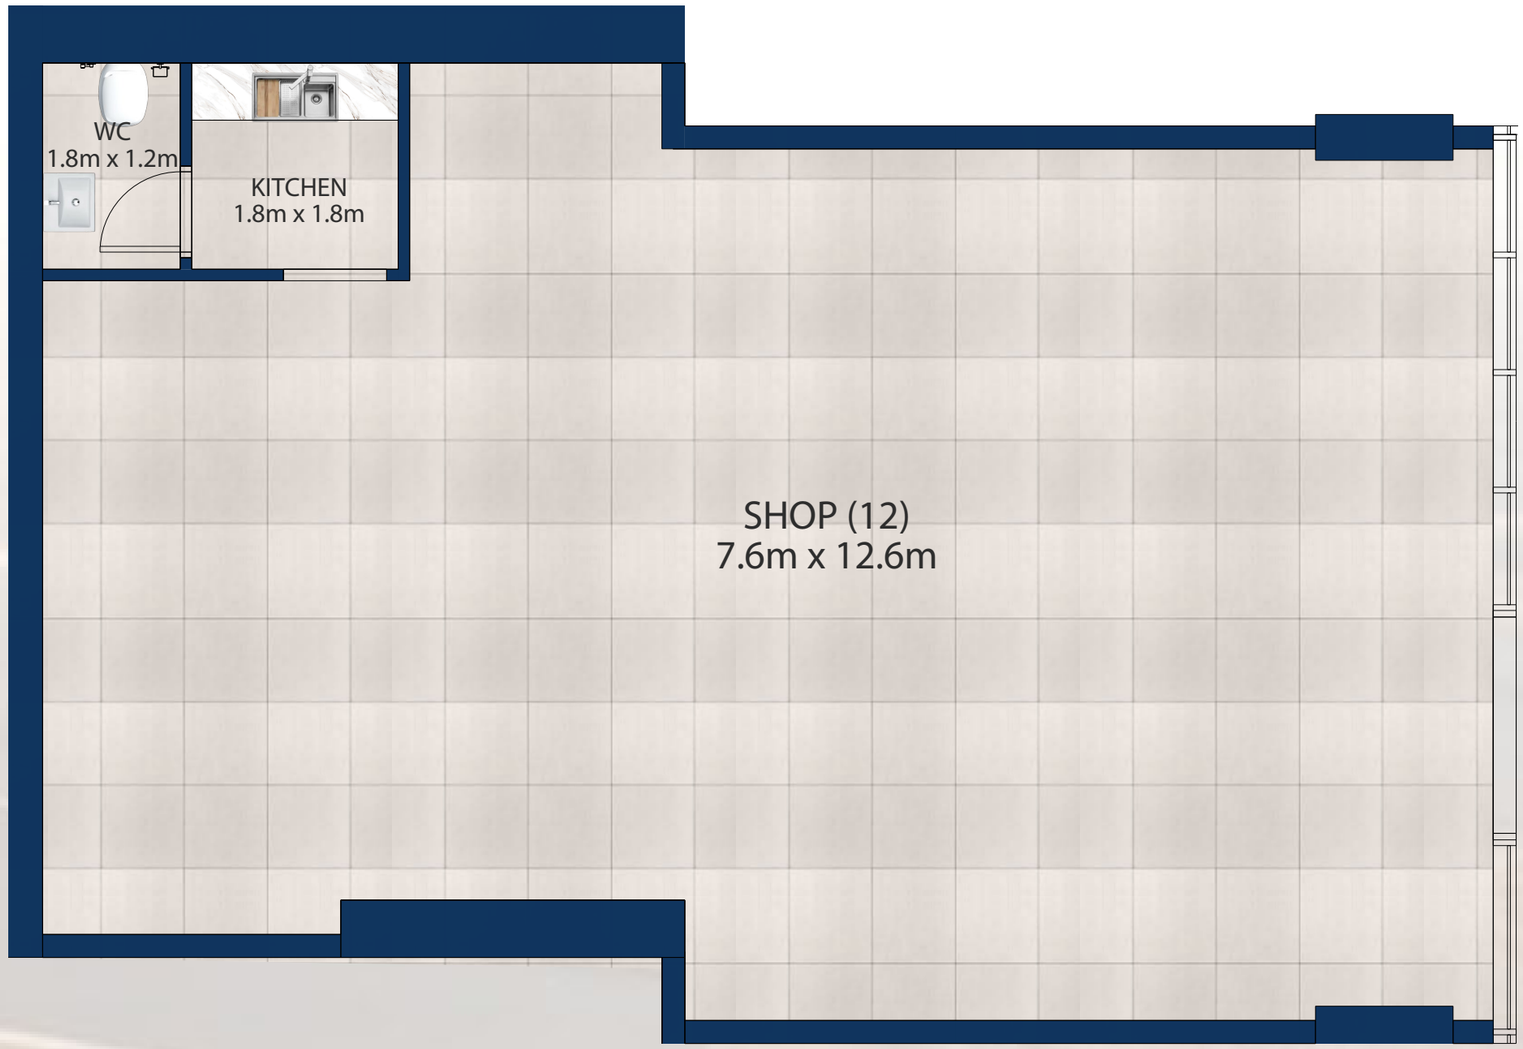



Disclaimer : 1. All dimensions are in imperial and metric, and measured from finish to finish excluding construction tolerances. 2. All materials, dimensions, and drawings are approximate only. 3. Information is subject to change at the developer's absolute discretion. 4. Actual area may vary from the stated area. 5. Drawings not to scale. 6. All images used are for illustrative purposes only and do not represent the actual size, features, specifications, fitting, landscaping (including trees) and furnishings. 7. The developer reserves the right to make revisions / alterations, at it's absolute discretion, without ant liability whatsoever.

SHOP

GROUND LEVEL		SHOP-13
SUITE AREA	67.56 sq.m.	727.21 sq.ft.
BALCONY AREA	0.00 sq.m.	0.00 sq.ft.
TOTAL AREA	67.56 sq.m.	727.21 sq.ft.

KEY PLAN



KEY SECTION

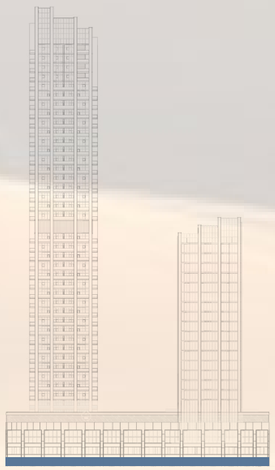





Disclaimer : 1. All dimensions are in imperial and metric, and measured from finish to finish excluding construction tolerances. 2. All materials, dimensions, and drawings are approximate only. 3. Information is subject to change at the developer's absolute discretion. 4. Actual area may vary from the stated area. 5. Drawings not to scale. 6. All images used are for illustrative purposes only and do not represent the actual size, features, specifications, fitting, landscaping (including trees) and furnishings. 7. The developer reserves the right to make revisions / alterations, at it's absolute discretion, without ant liability whatsoever.

SHOP

GROUND LEVEL		SHOP-14
SUITE AREA	109.30 sq.m.	1176.50 sq.ft.
BALCONY AREA	0.00 sq.m.	0.00 sq.ft.
TOTAL AREA	109.30 sq.m.	1176.50 sq.ft.

KEY PLAN



KEY SECTION

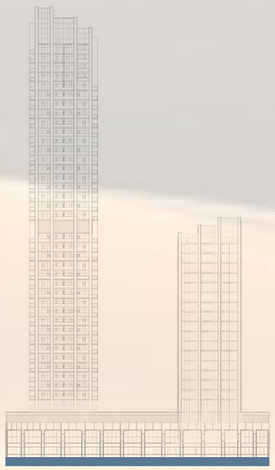

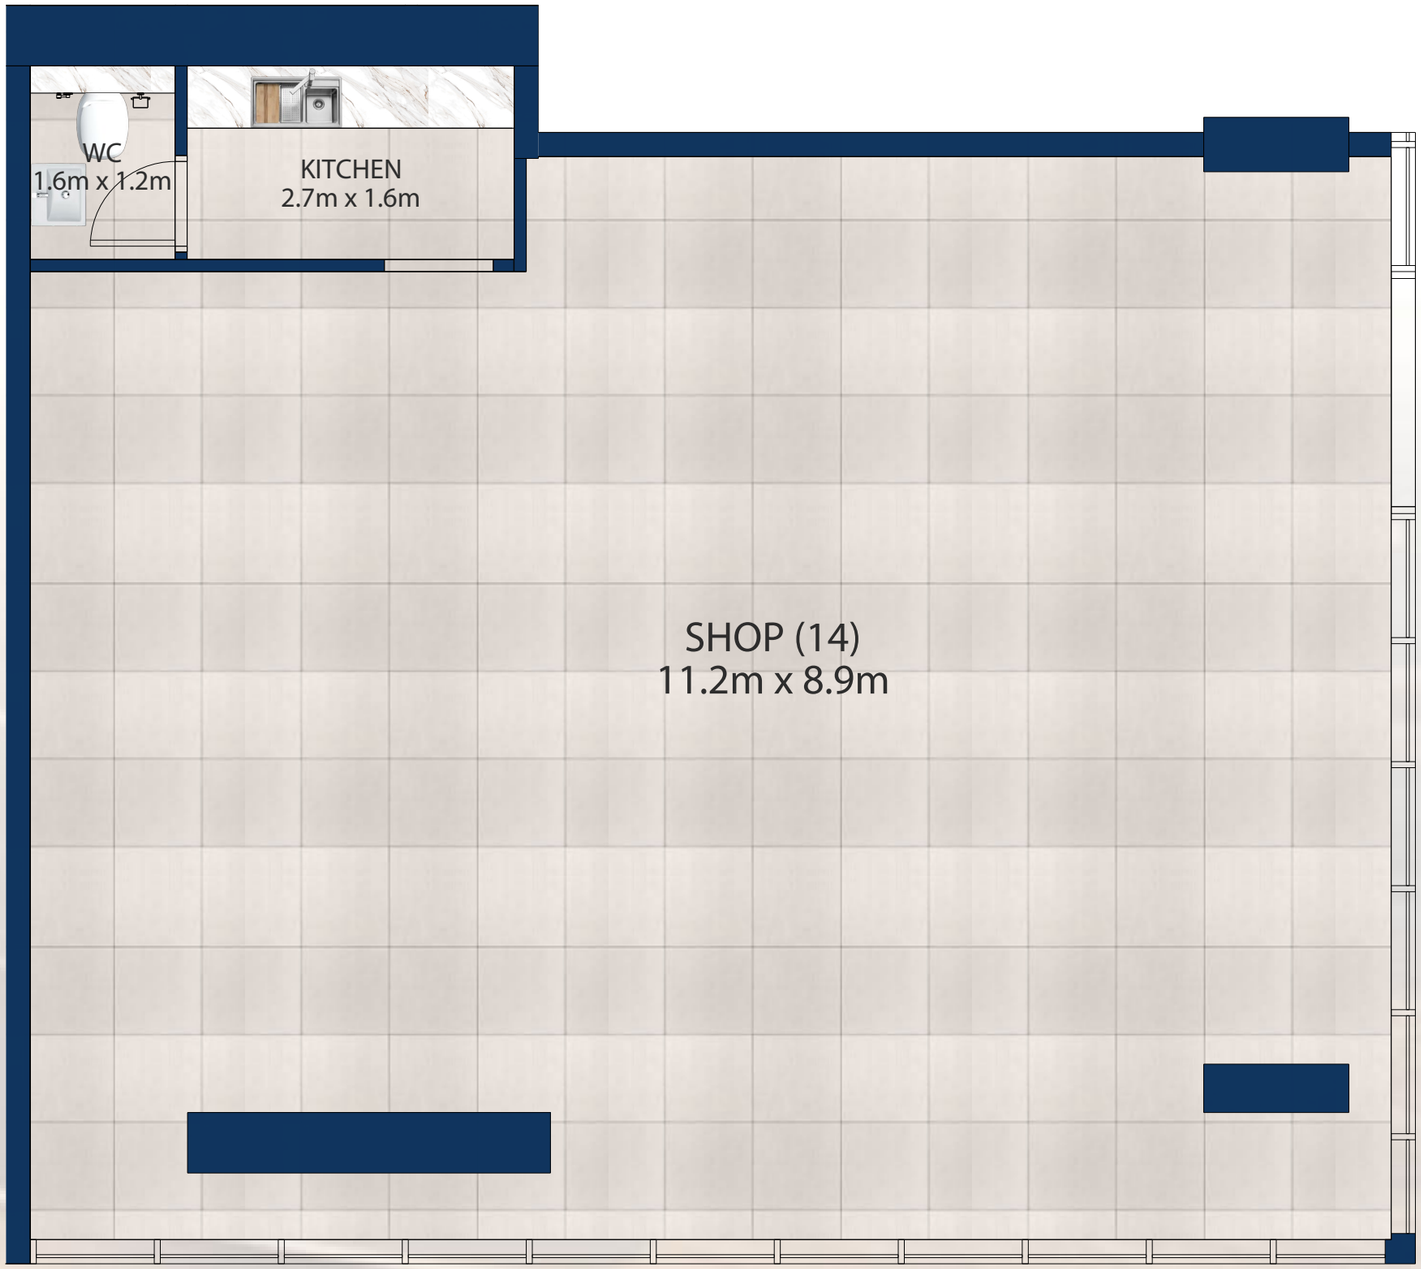



Disclaimer : 1. All dimensions are in imperial and metric, and measured from finish to finish excluding construction tolerances. 2. All materials, dimensions, and drawings are approximate only. 3. Information is subject to change at the developer's absolute discretion. 4. Actual area may vary from the stated area. 5. Drawings not to scale. 6. All images used are for illustrative purposes only and do not represent the actual size, features, specifications, fitting, landscaping (including trees) and furnishings. 7. The developer reserves the right to make revisions / alterations, at it's absolute discretion, without ant liability whatsoever.